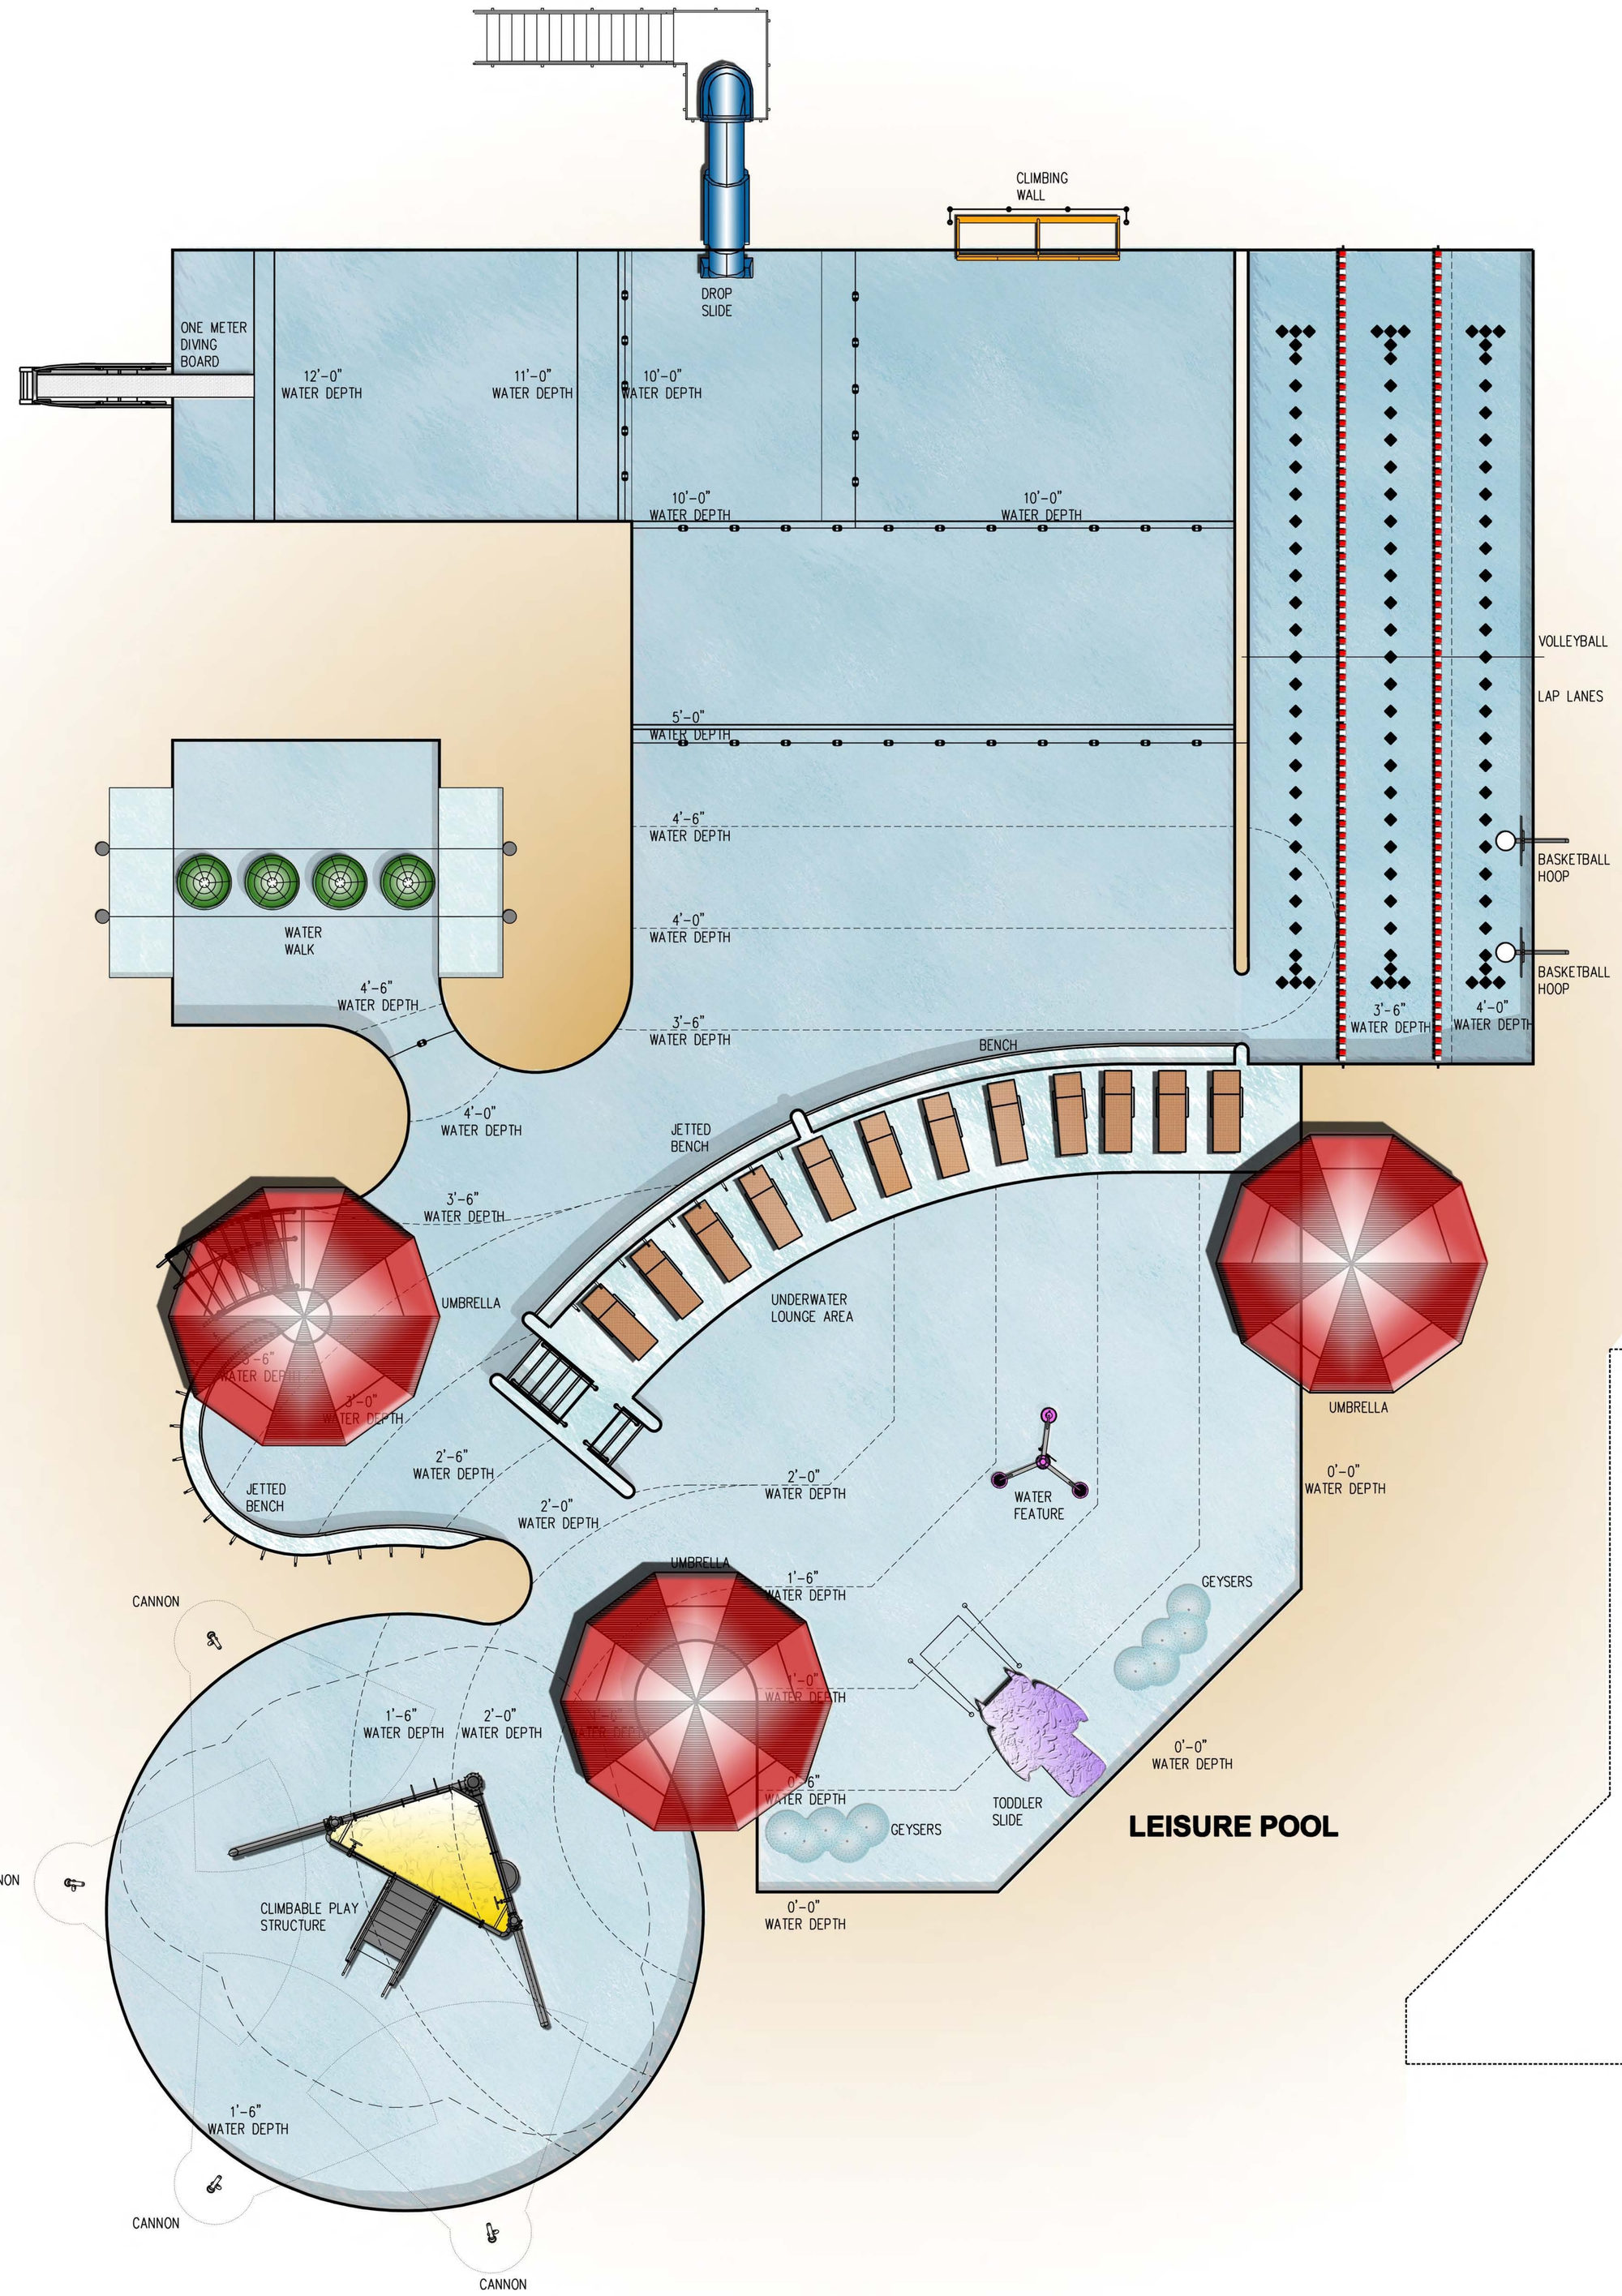

CITY OF WEST UNIVERSITY PLACE

COLONIAL PARK
CONCEPT **A-2**

0 4' 8' 16'
SCALE: 1/8" = 1'-0"

PGAL
Copyright

WATER TECHNOLOGY, INC.
AQUATIC PLANNERS, DESIGNERS & ENGINEERS
100 Park Avenue
Post Office Box 614
Beaver Dam, Wisconsin 53916
Copyright © 2009
Voice: 920.887.7375
Toll Free: 800.538.8207
Fax: 920.887.7999
www.watertechnologyinc.com